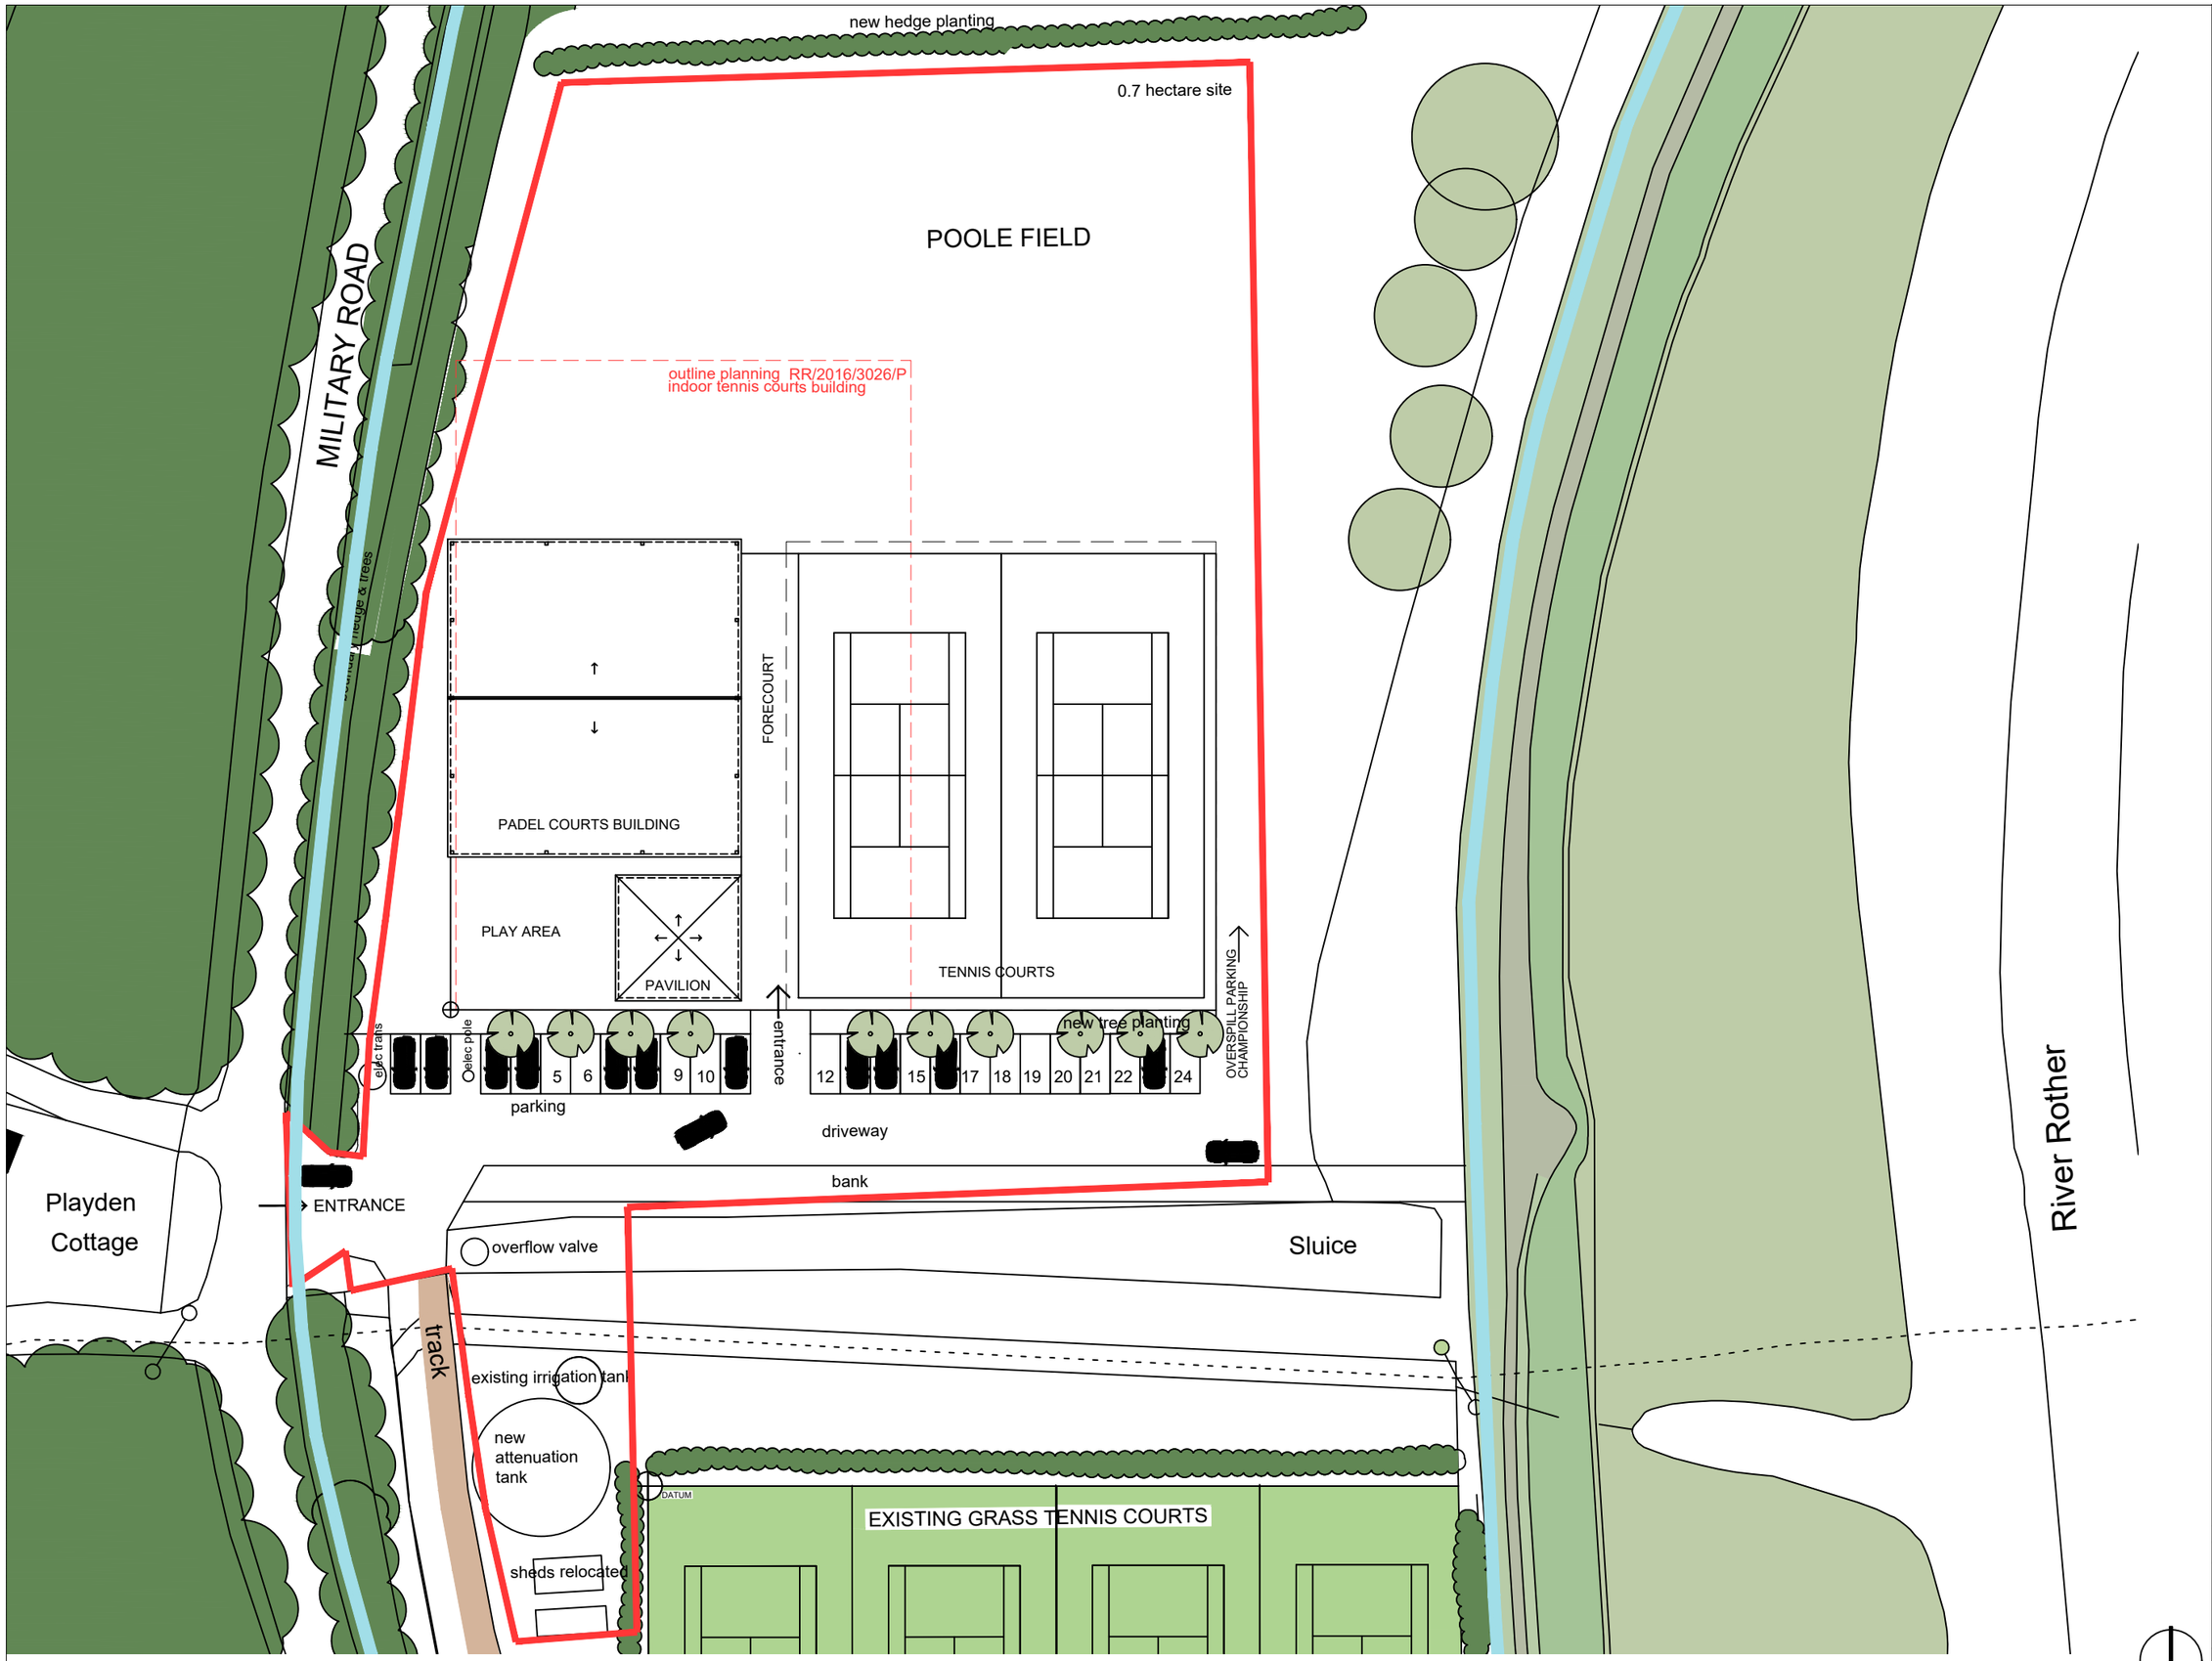


# NEW PADEL & TENNIS COURTS & PAVILION BLOCK PLAN

GENERAL NOTES:

THIS DRAWING IS THE COPYRIGHT OF JDA AND SHOULD NOT BE COPIED OR REPRODUCED WITHOUT WRITTEN CONSENT. ALL DIMENSIONS MUST BE CHECKED ON SITE. DO NOT SCALE OFF THIS DRAWING EXCEPT FOR PLANNING PURPOSES. THIS DRAWING MUST BE READ IN CONJUNCTION WITH THE SPECIFICATION OF WORKS. ALL WORKS MUST BE CARRIED OUT IN ACCORDANCE WITH THE STATUTORY AUTHORITIES.

NOTES:

-

REVISIONS:

| Rev | Date | Details | Rev By | Chkd By |
|---|---|---|---|---|
| / | | | | / |

JDA CHARTERED ARCHITECTS

JD ARCHITECTS LTD,
Wick Farm Barn,
Udimore, Rye,
East Sussex, TN31 6AH
T +44 (0)1797 225 200
E info@jdarchitects.co.uk
W www.jdarchitects.co.uk

JOB NUMBER: 202601

PROJECT NAME:
RYE TENNIS CLUB
POOLE FIELD SPORTS FACILITY

CLIENT:
ROTHER MEADS TENNIS & GAMES CLUB
115 MILITARY ROAD, RYE
TN31 7NY

| STATUS | SCALE | DATE |
|---|---|---|
| PLANNING | 1:500@A3 | 20.01.26 |

DRAWING NAME:
NEW BLOCK PLAN OF POOLE FIELD
TENNIS & PADEL COURTS
WITH PAVILION

| DRAWING NUMBER: | REV: |
|---|---|
| 202601-P00-100 | / |




# NEW PLAN - PADEL COURTS, TENNIS COURTS & PAVILION

0 5 10 20m

GENERAL NOTES:

THIS DRAWING IS THE COPYRIGHT OF JDA AND SHOULD NOT BE COPIED OR REPRODUCED WITHOUT WRITTEN CONSENT. ALL DIMENSIONS MUST BE CHECKED ON SITE. DO NOT SCALE OFF THIS DRAWING EXCEPT FOR PLANNING PURPOSES. THIS DRAWING MUST BE READ IN CONJUNCTION WITH THE SPECIFICATION OF WORKS. ALL WORKS MUST BE CARRIED OUT IN ACCORDANCE WITH THE STATUTORY AUTHORITIES.

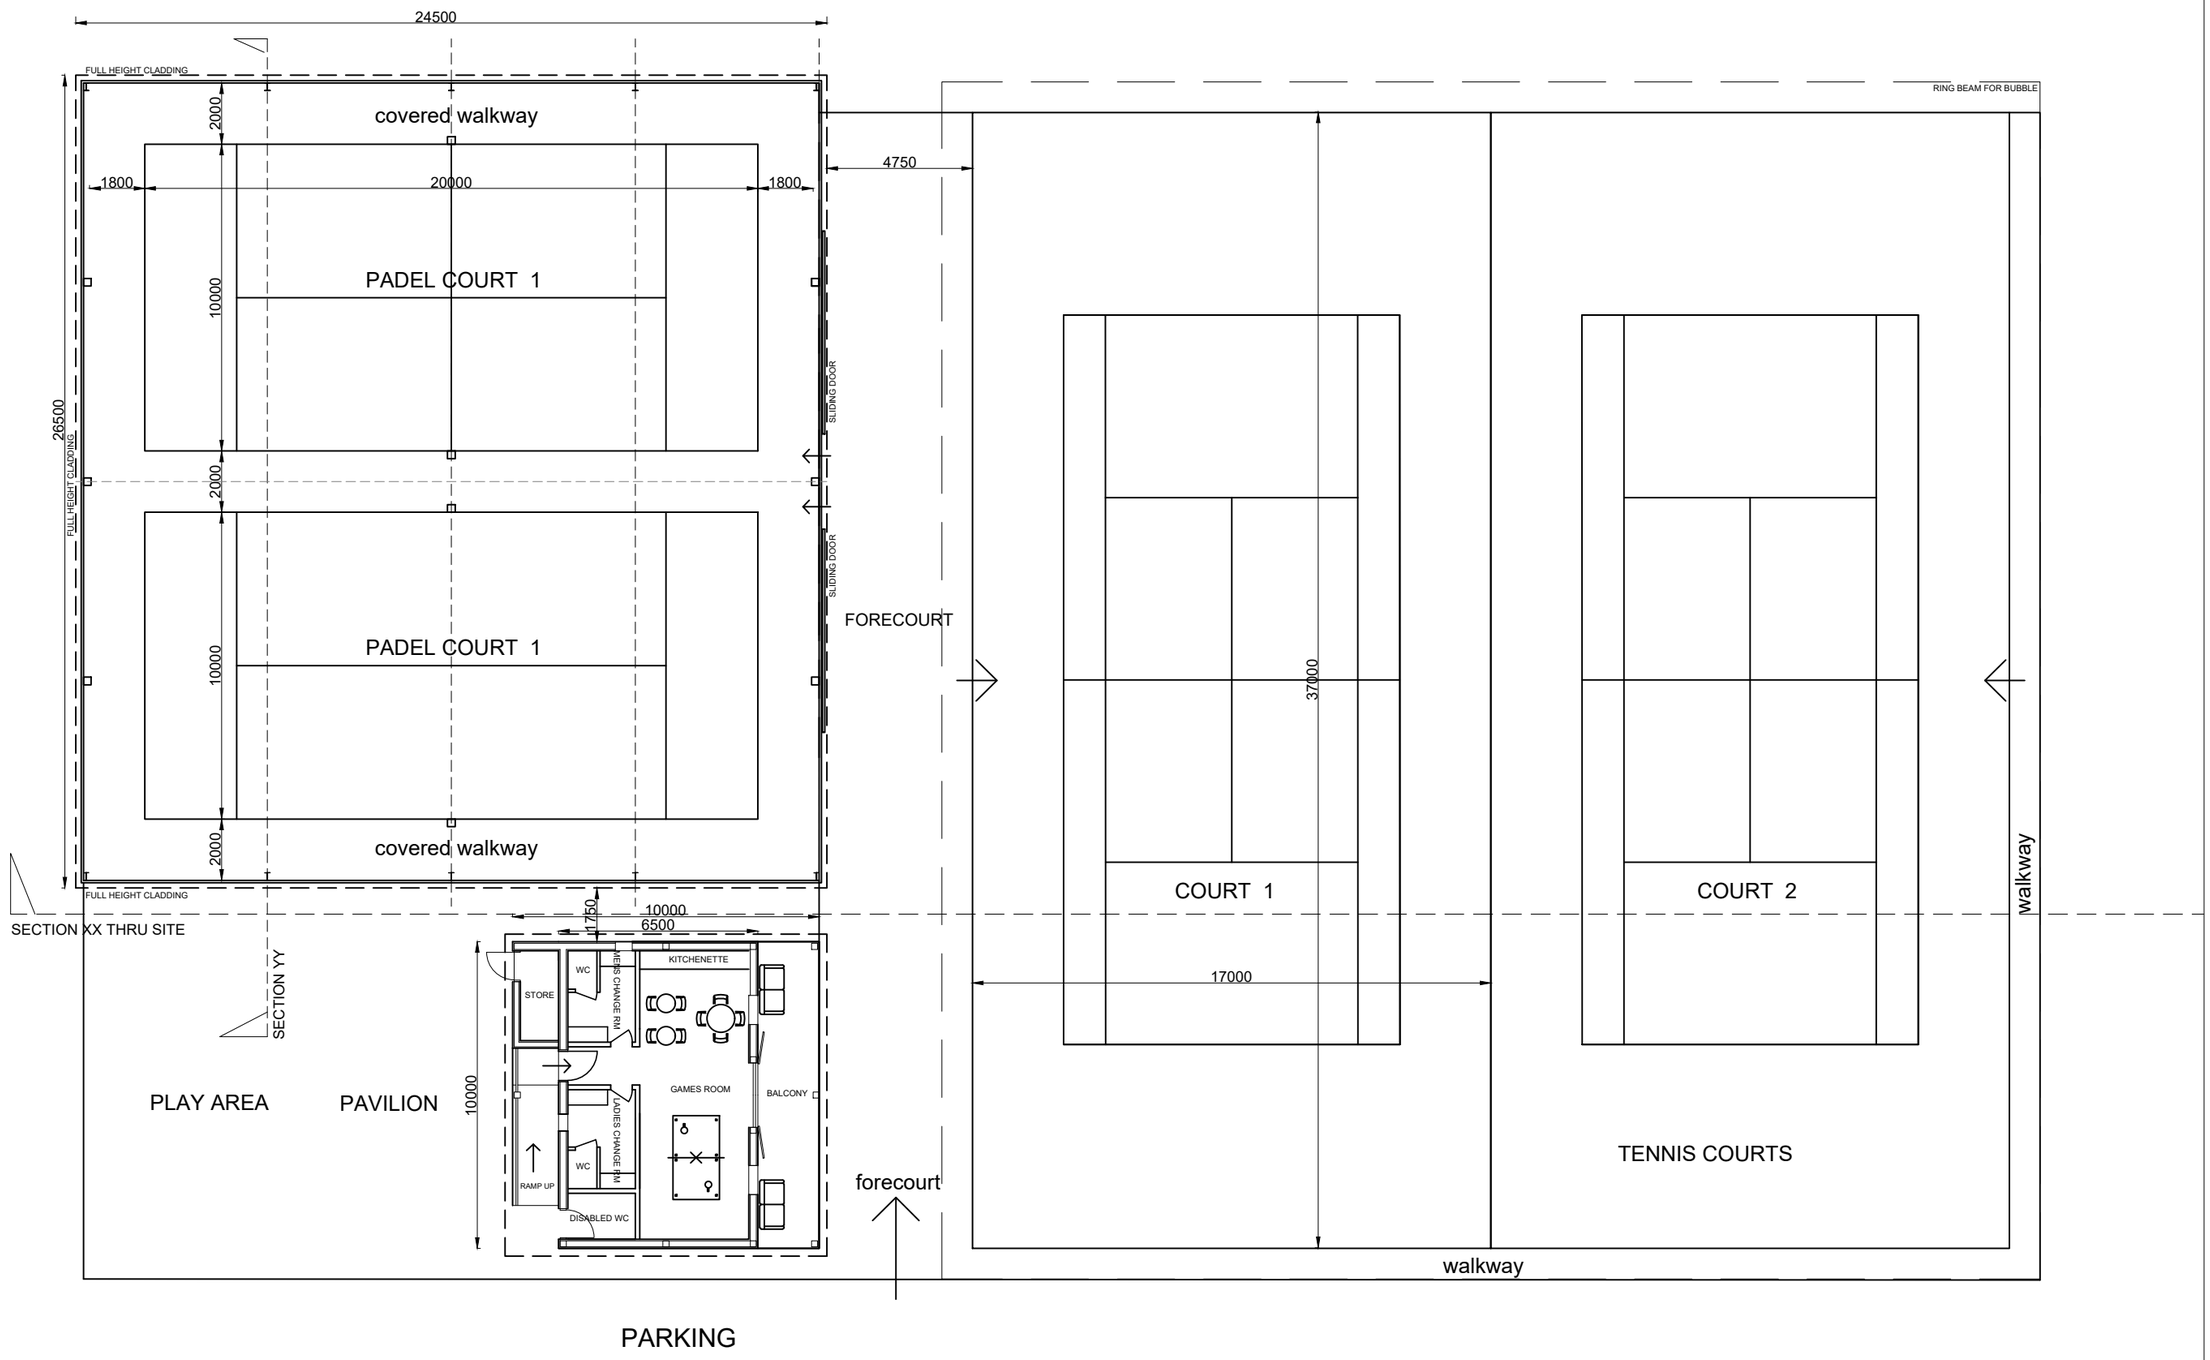NOTES:

-

REVISIONS:

| Rev | Date | Details | Rev By | Chkd By |
|---|---|---|---|---|
| / | | | | / |

JDA CHARTERED ARCHITECTS

JD ARCHITECTS LTD,
Wick Farm Barn,
Udimore, Rye,
East Sussex, TN31 6AH
T +44 (0)1797 225 200
E info@jdarchitects.co.uk
W www.jdarchitects.co.uk

JOB NUMBER: 202601

PROJECT NAME:

RYE TENNIS CLUB
POOLE FIELD SPORTS FACILITY

CLIENT:

ROTHER MEADS TENNIS & GAMES CLUB
115 MILITARY ROAD, RYE
TN31 7NY

| STATUS | SCALE | DATE |
|---|---|---|
| PLANNING | 1:200@A3 | 20.01.26 |

DRAWING NAME:

NEW PLAN OF PADEL COURTS
OUTDOOR TENNIS COURTS & PAVILION

| DRAWING NUMBER: | REV: |
|---|---|
| 202601-P01-100 | / |